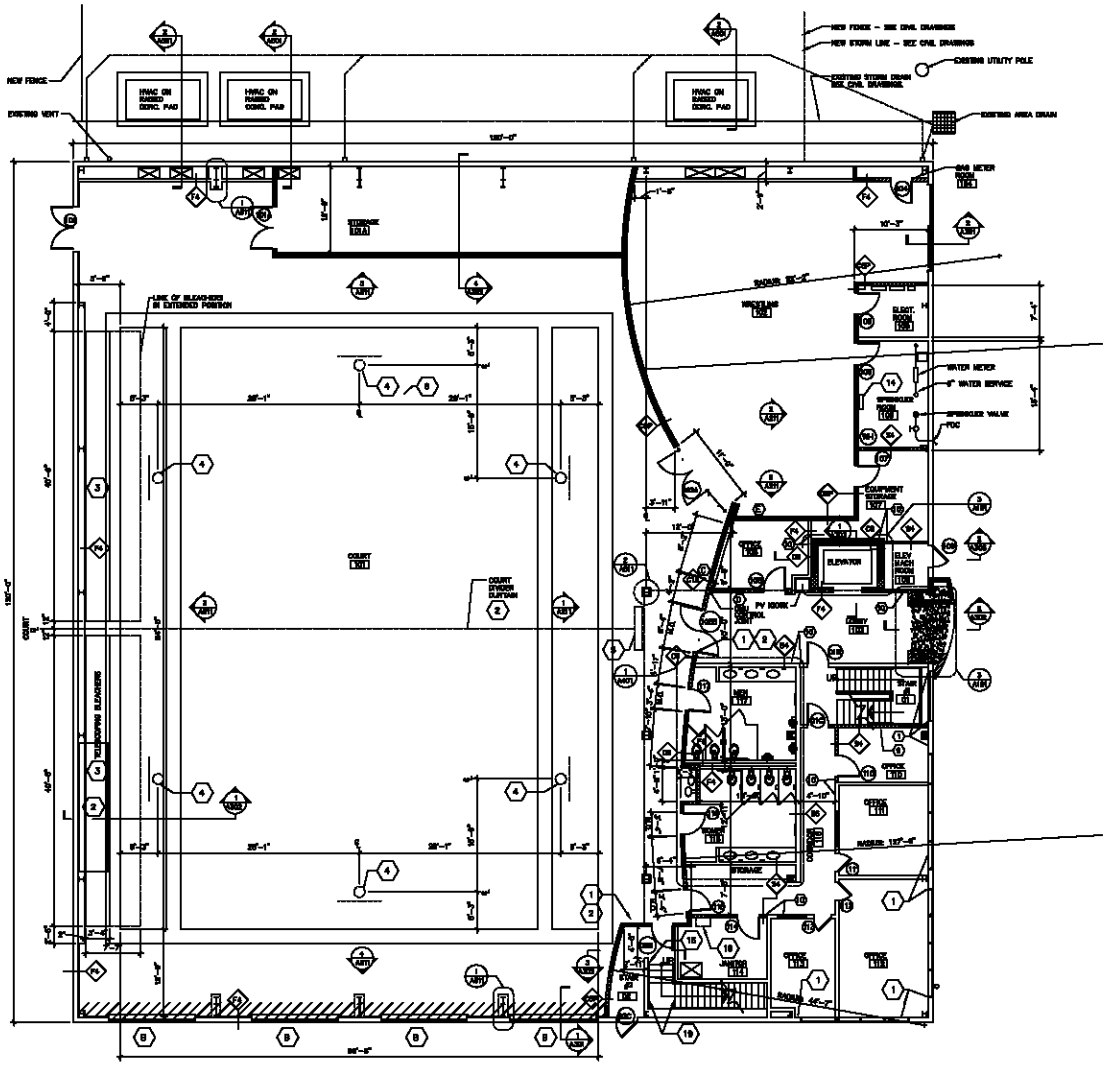

1 A101 FLOOR PLAN
SCALE: 1/8" = 1'-0"

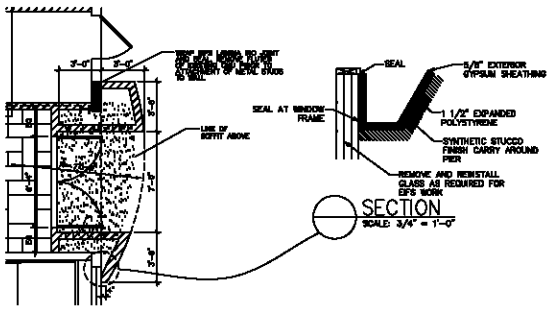

SECTION
SCALE: 3/4" = 1'-0"

3 A101 ENTRY PLAN
SCALE: 1/4" = 1'-0"

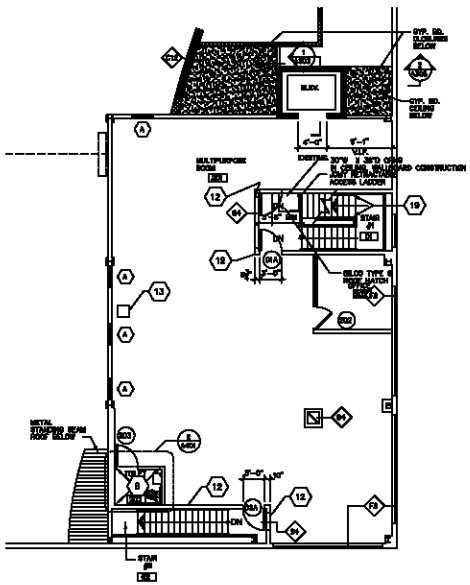

2 A101 MEZZANINE PLAN
SCALE: 1/8" = 1'-0"

KEYED NOTES:

1. REMOVE & REPLACE DAMAGED WALLBOARD AT WINDOWSILLS AND JAMBS.
2. COURT DIVIDER AND MOTOR.
3. TELESCOPING BLEACHERS. ALTERNATE 3: DELETE BLEACHERS
4. RETRACTABLE BACKSTOP & MOTORIZED WINCH.
5. ELECTRONIC SCOREBOARD. ALTERNATE 1: DELETE SCOREBOARD
6. PAINTED 2" LINES, BLACK, TYP. UNLO TO REMAIN.
7. PAINTED 2" LINES, RED.
8. PAINTED 3/4" LINES, RED.
9. ALIGN NEW PARTITION WITH SOFFIT ABOVE.
10. ALIGN NEW PARTITION WITH EXISTING, FINISH WITH SKIMCOAT TO REMOVE APPEARANCE OF TRANSITION.
11. NEW CONCRETE AT FORMER SLOT DRAIN. SEE SECTION 1/A301.
12. PAINT THIS WALL P-6.
13. CONSTRUCT NEW FLOOR AT EXISTING OPENING. SEE STRUCTURAL DRAWINGS.
14. SHELF AND TUBE FOR RECORD DOCUMENT /CUM MANUAL STORAGE.
15. EXTRA MATERIAL STORAGE PROVIDE 36"W x 6" WIDE METAL STORAGE RACK.
16. REPAIR EXISTING RAIL, CUT TO FIT WALL AND PREMOUNT.
17. VINYL RESILIENCE TO MATCH VCT
18. NEW PVC COLUMN CHADSWORTH (ECO PLAN 1)/ CA-2 CAPITAL AND MATCHING BASE, 3/4" SQUARE AT TOP, 1/8" MINIMUM BASE.
19. PAINT EXISTING STAIR AND RAILS P-1.

GENERAL NOTES:

A. REPAIR DAMAGE TO ALL GYPSUM WALLBOARD SURFACES THROUGHOUT.
B. COURT LAYOUT SHALL COMPLY WITH NFHS COURT REQUIREMENTS

ES-A ARCHITECTS
ELKIN / SOBOLTA & ASSOCIATES
19 PARK AVENUE RUTHERFORD NJ 07070-1711
VOICE 201.933.5511 FAX 201.933.9722

MICHAEL A. ELKIN, AIA
NY LICENSE 14,982
NY LICENSE 14,982

MORENTE A. SOBOLTA, AIA
N.J. LIC. C-5945
CT. LIC. 5225

STRUCTURAL ENGINEER
ALLIED ENGINEERING, INC.
917 MAIN COURT FRANKLIN LAKES, NJ 07417
VOICE 201.577.1194 FAX 201.577.0399

ELECTRICAL/MECHANICAL ENGINEER
A/C DESIGN
79 BEAVER AVENUE CLIFTON, NJ 07013
VOICE 908.298.9033 FAX 908.298.9034

COPYRIGHT 2004 ELKIN/SOBOLTA AND ASSOCIATES
THESE DRAWINGS ARE INSTRUMENTS OF THE ARCHITECTS SERVICE AND ARE THE PROPERTY OF THE ARCHITECTS. REPRODUCTION OF THESE DRAWINGS OR ISSUE OF THE INFORMATION CONTAINED HEREIN, IN ANY WAY OR FOR ANY PURPOSE, IS PROHIBITED WITHOUT THE EXPRESS WRITTEN APPROVAL OF THE ARCHITECT.
THESE DRAWINGS ARE ONLY INTENDED TO GRAPHICALLY DESCRIBE THE GENERAL NATURE AND SCOPE OF THE ARCHITECT'S WORK. FIELD CONDITIONS MUST BE VERIFIED PRIOR TO THE START OF ANY CONSTRUCTION BASED ON THE DRAWINGS.

REV	DATE	DESCRIPTION
1	02/08/05	ISSUED FOR REVIEW

LYNDHURST RECREATION CENTER

OWNER:
CHEROKEE NORTHEAST, LLC
DIXIE MEADOWLANDS PLAZA
EAST RUTHERFORD, NJ 07073

DRAWING TITLE
FLOOR PLAN

PROJ. NO. 104-05 SCALE: AS SHOWN
DRAWN: CHK: TB
DATE:

A101