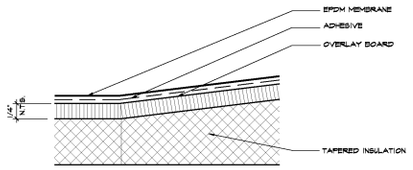

1 A-127 DETAIL AT EDGE OF CRICKET

SCALE: 3" = 1'-0"

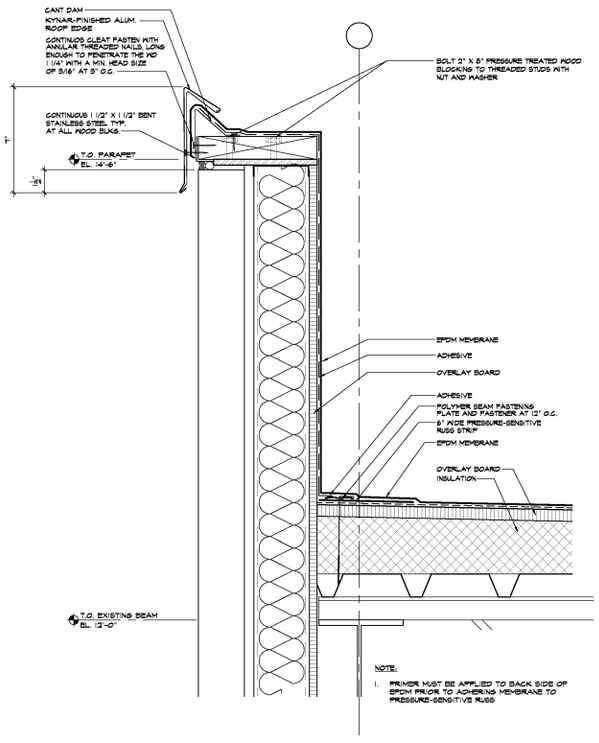

2 A-127 PARAPET DETAIL

SCALE: 3" = 1'-0"

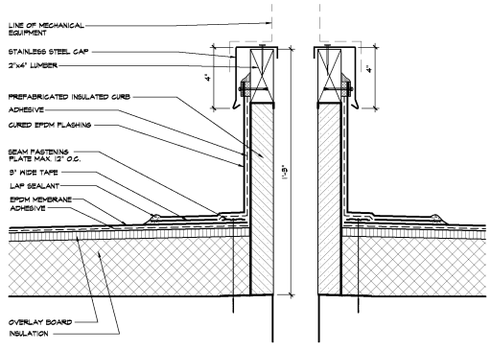

NOTE: SEE 5/A1B FOR ADDITIONAL INFORMATION.

4 A-127 ROOF CURB DETAIL-TYPE B

SCALE: 3" = 1'-0"

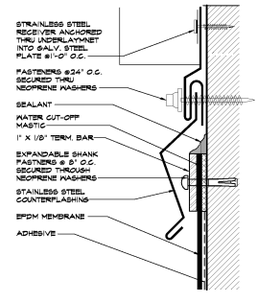

5 A-127 TERMINATION DETAIL

NOT TO SCALE

6 A-127 ROOF DRAIN

SCALE: 3" = 1'-0"

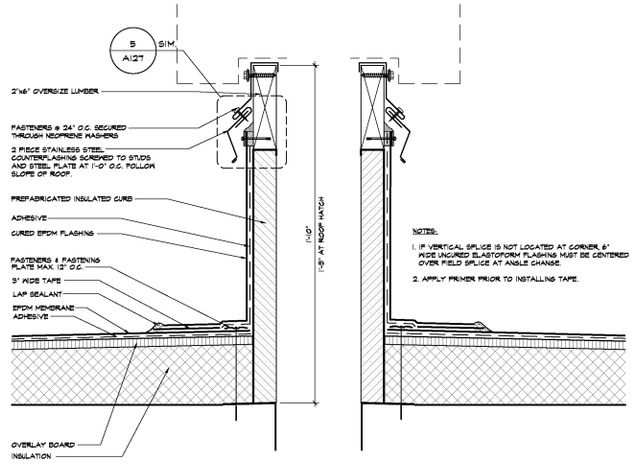

3 A-127 ROOF CURB DETAIL - TYPE 'A'

SCALE: 3" = 1'-0"

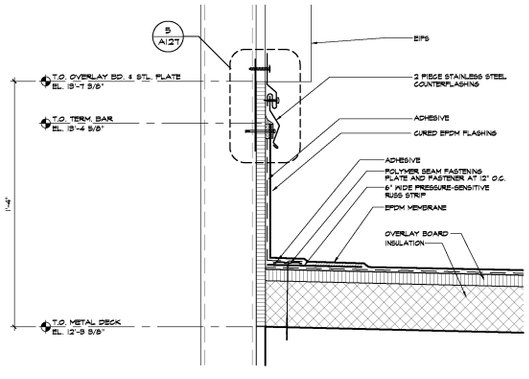

7 A-127 ROOF TO WALL DETAIL

SCALE: 3" = 1'-0"

ES-A ARCHITECTS

ELKIN / SOBOLTA & ASSOCIATES
19 PARK AVENUE RUTHERFORD NJ 07070-1711
VOICE 201.933.5511 FAX 201.933.9722

MICHAEL A. ELKIN, AIA
NJ LICENSE C-6697
NY LICENSE 14760

MODESTE A. SOBOLTA, AIA
N.J. LIC. C-5943
CT. LIC. 8203

STRUCTURAL
ALLIED ENGINEERING ASSOCIATES
925 MARIE COURT FRANKLIN LAKES, NJ 07417
VOICE 201.677.1744 FAX 201.677.0249

ELECTRICAL/MECHANICAL DESIGN CONSULTANTS
A/C DESIGN
79 BEAVER AVENUE CLINTON, NJ 08809
VOICE 908.238.9035 FAX 908.238.9036

MECHANICAL DESIGN CONSULTANTS
J.A.R. Engineering, Inc.
Engineering Consultants
14 COMMERCE STREET – SUITE #110
FLEMINGTON, NEW JERSEY 08822
TEL(908)284-9040 FAX(908)284-9095
www.jrengineering.com
Cert. Of Authorization #24GA27968000

Robert L. Christensen, PE
NJ Professional Engineer License #GE-42241

COPYRIGHT 2007 ELKIN/SOBOLTA AND ASSOCIATES

THESE DRAWINGS ARE INSTRUMENTS OF THE ARCHITECT'S SERVICE AND ARE THE PROPERTY OF THE ARCHITECTS. REPRODUCTION OF THESE DRAWINGS OR REUSE OF THE INFORMATION CONTAINED HEREIN, IN ANY WAY OR FOR ANY PURPOSE, IS PROHIBITED WITHOUT THE EXPRESS WRITTEN APPROVAL OF THE ARCHITECT.

THESE DRAWINGS ARE ONLY INTENDED TO GRAPHICALLY DESCRIBE THE GENERAL NATURE AND SCOPE OF THE ARCHITECTS WORK. FIELD CONDITIONS MUST BE VERIFIED PRIOR TO THE START OF ANY CONSTRUCTION BASED ON THE DRAWINGS.

REV	DATE	DESCRIPTION
	9.26.08	50% CD ISSUE

THE FIESTA

CASA DE ROSA ROOM ALTERATIONS

NJ ROUTE 17 WOOD-RIDGE
NEW JERSEY 07075

OWNER:

DELDOR REALTY
255 NJ ROUTE 17 SOUTH
ROOD-RIDGE, NJ 07075

DRAWING TITLE

PROJ. NO. 1280-08 SCALE: AS SHOWN
DRAWN: ED CKD: TA
DATE:

A127

DRAWINGS & DOCUMENTS 2008\1280-08 Orange Fiesta\1280-08 A-127.dwg Oct 30, 2008 - 4:27pm