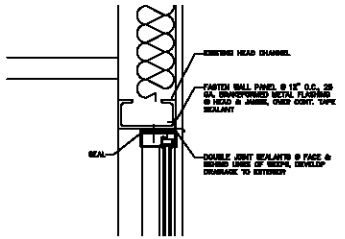

2B / A301 SECTION @ WINDOW HEAD
SCALE: 1 1/2" = 1'-0"

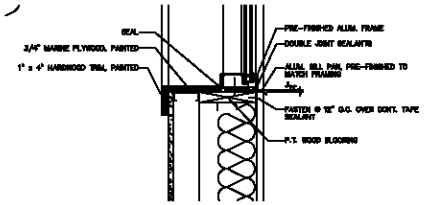

3A / A301 SECTION @ WINDOW SILL
SCALE: 1 1/2" = 1'-0"

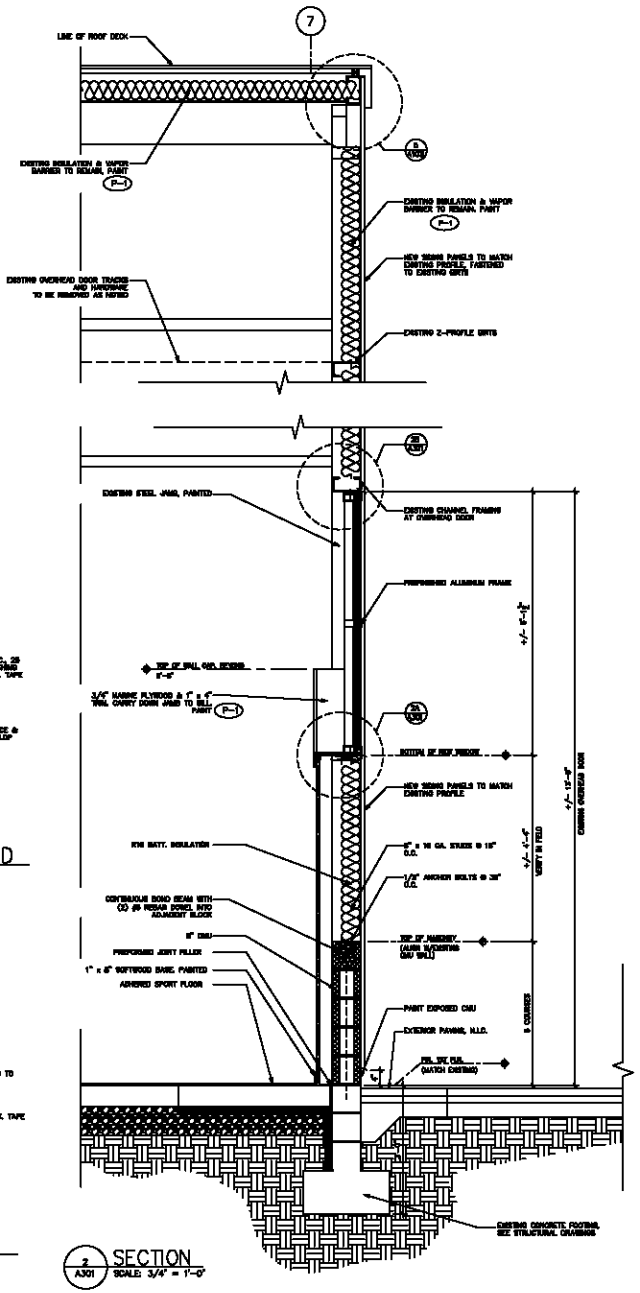

2 / A301 SECTION
SCALE: 3/4" = 1'-0"

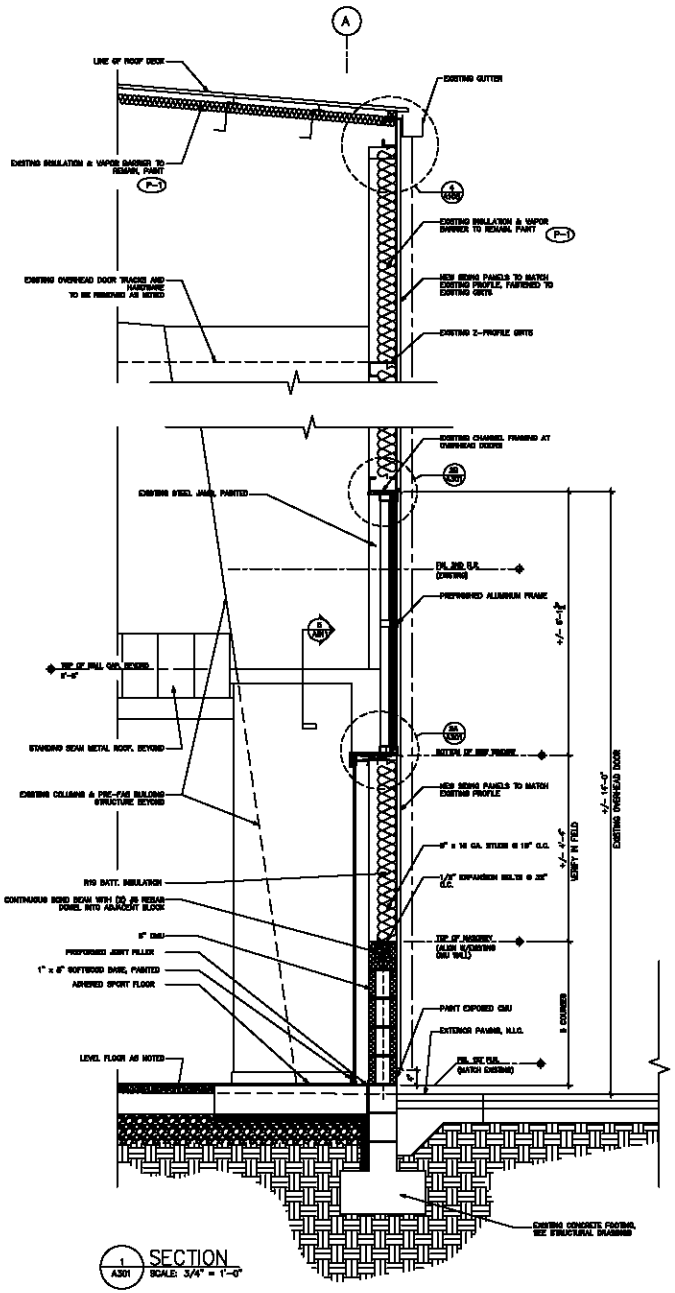

1 / A301 SECTION
SCALE: 3/4" = 1'-0"

ES-A ARCHITECTS
ELKIN / SOBOLTA & ASSOCIATES
19 PARK AVENUE RUTHERFORD NJ 07070-1711
VOICE 201.933.5511 FAX 201.933.5722

MICHAEL A. ELKIN, AIA
NJ LICENSE 21467
NY LICENSE 14782

MORRISTE A. SOBOLTA, AIA
NJ LIC. 21890
CT LIC. 0225

STRUCTURAL ENGINEER
ALLIED ENGINEERING, INC.
917 MAIN COURT FRANKLIN LAKES, NJ 07417
VOICE 201.337.1564 FAX 201.419.0868

ELECTRICAL/MECHANICAL ENGINEER
A/C DESIGN
75 BEAVER AVENUE CLIFTON, NJ 07013
VOICE 973.253.9333 FAX 973.253.9335

COPYRIGHT 2004 ELKIN/SOBOLTA AND ASSOCIATES
THESE DRAWINGS ARE INSTRUMENTS OF THE ARCHITECT'S SERVICE AND ARE THE PROPERTY OF THE ARCHITECTS. REPRODUCTION OF THESE DRAWINGS OR ANY PORTION THEREOF IN ANY FORM WHATSOEVER, OR ANY USE FOR ANY PURPOSE, IS PROHIBITED WITHOUT THE EXPRESS WRITTEN APPROVAL OF THE ARCHITECT.
THESE DRAWINGS ARE ONLY INTENDED TO GRAPHICALLY DESCRIBE THE GENERAL INCLUSIONS AND SCOPE OF THE ARCHITECT'S WORK. FIELD CONDITIONS MAY BE VARIED FROM TO THE EXTENT OF ANY CONSTRUCTION SHOWN ON THE DRAWINGS.

NO.	DATE	DESCRIPTION
1	03/29/05	ISSUED FOR BIDDING

LYNDHURST RECREATION CENTER

OWNER:
CHEROKEE NORTHEAST, LLC
ONE MEADOWLANDS PLAZA
EAST RUTHERFORD, NJ 07073

DRAWING TITLE
WALL SECTIONS

PROJ. NO. 104-05 SCALE: AS SHOWN
DRAWN: CHK: TB
DATE:

A301