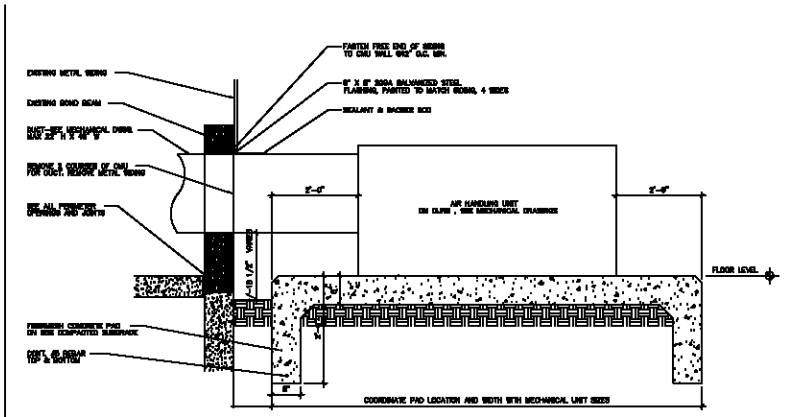

2 A501 HVAC DETAIL
SCALE: 3/4" = 1'-0"

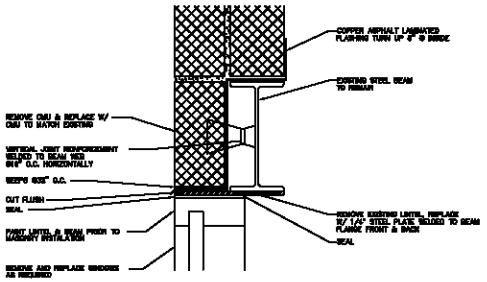

1 A501 LINTEL @ EXISTING WINDOW HEAD
SCALE: 3" = 1'-0"

ES-A ARCHITECTS

ELKIN / SOBOLTA & ASSOCIATES
19 PARK AVENUE RUTHERFORD NJ 07070-1711
VOICE 201.933.5511 FAX 201.933.5722

MICHAEL A. ELKIN, AIA

MORESTE A. SOBOLTA, AIA

STRUCTURAL ENGINEER
ALLIED ENGINEERING, INC.
917 MAIN COURT FRANKLIN LAKES, NJ 07417

ELECTRICAL/MECHANICAL ENGINEER
A/C DESIGN
75 SEAVER AVENUE CLIFTON, NJ 07060

COPYRIGHT 2004 ELKIN/SOBOLTA AND ASSOCIATES
THESE DRAWINGS ARE INSTRUMENTS OF THE ARCHITECT'S SERVICE AND ARE THE PROPERTY OF THE ARCHITECT. REPRODUCTION OF THESE DRAWINGS OR USE OF THE INFORMATION CONTAINED HEREIN, IN ANY WAY OR FOR ANY PURPOSE, IS PROHIBITED WITHOUT THE EXPRESS WRITTEN APPROVAL OF THE ARCHITECT.
THESE DRAWINGS ARE ONLY INTENDED TO GRAPHICALLY DESCRIBE THE GENERAL NATURE AND SCOPE OF THE ARCHITECT'S WORK. NEED CONDITIONS MUST BE VERIFIED PRIOR TO THE START OF ANY CONSTRUCTION BASED ON THE DRAWINGS.

REV	DATE	DESCRIPTION
1	08/26/05	ISSUED FOR REVIEW

LYNDHURST RECREATION CENTER

OWNER:
CHEROKEE NORTHEAST, LLC
ONE MEADOWLANDS PLAZA
EAST RUTHERFORD, NJ 07073

DRAWING TITLE
EXTERIOR DETAILS

PROJ. NO. 104-05 SCALE: AS SHOWN
DESIGN: CHK: TB
DATE:

A501